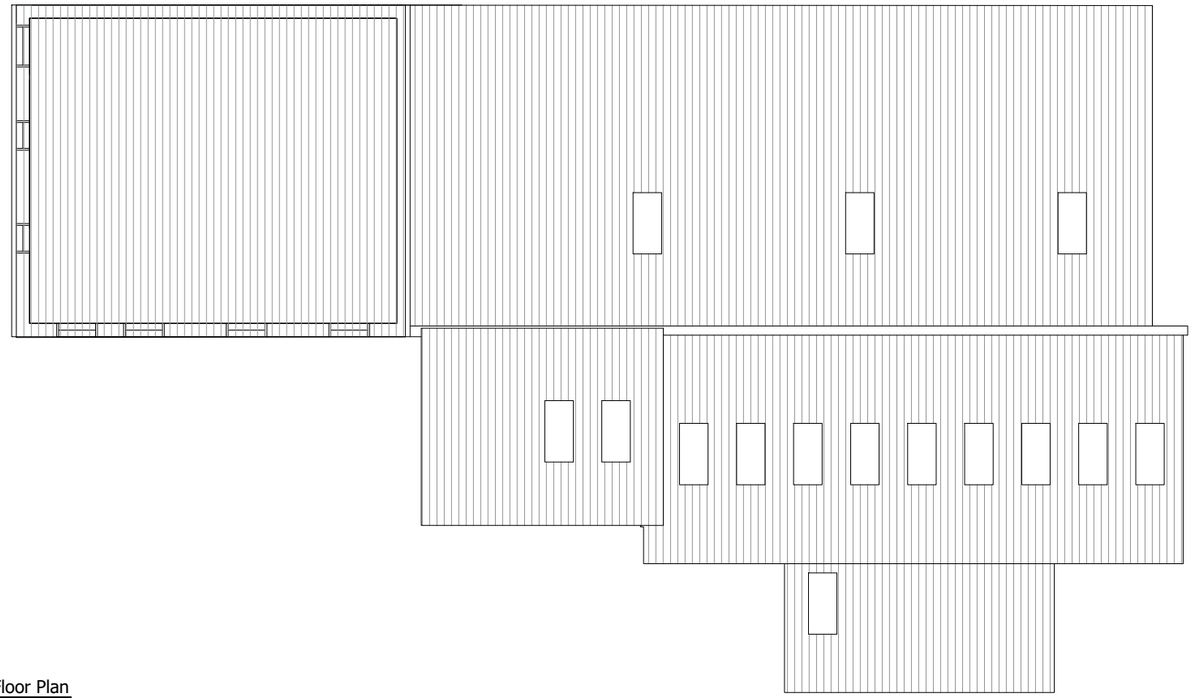

1 Proposed First Floor Plan
Scale: 1:200

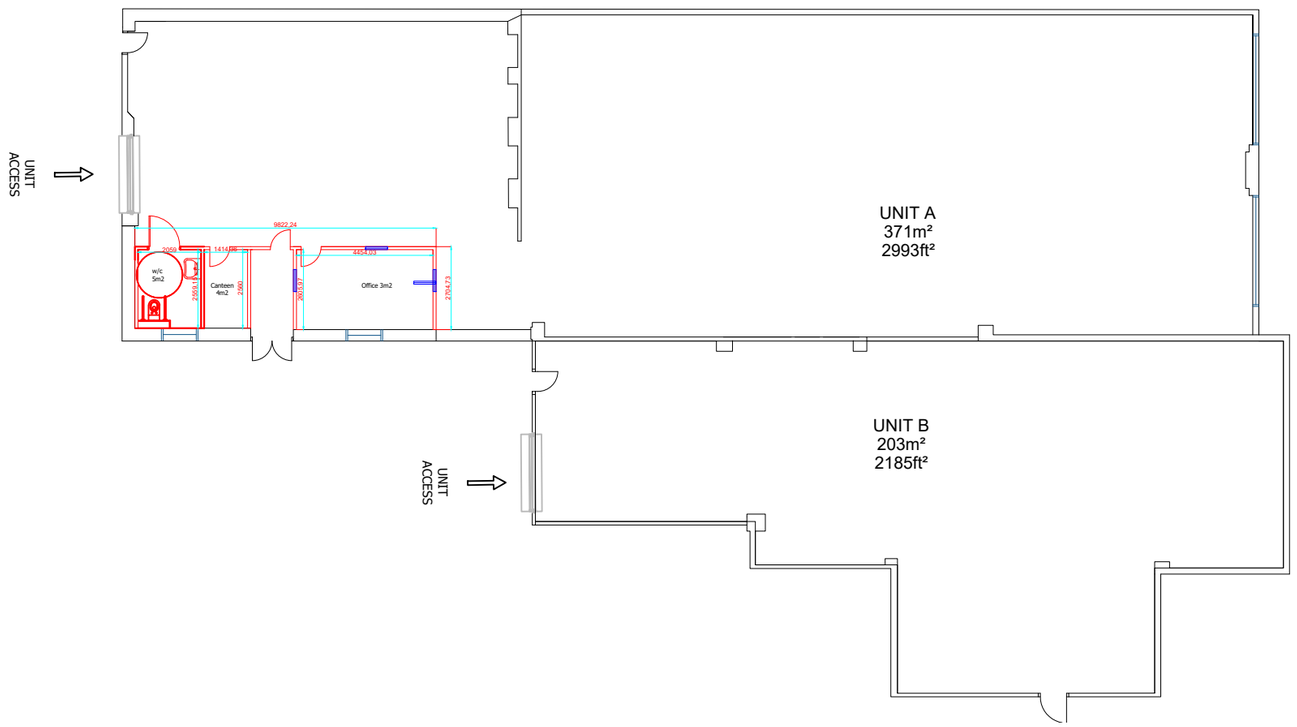

1 Proposed Ground Floor Plan
Scale: 1:200

EP GROUP
LAND, ESTATES & DEVELOPMENT

EP Properties Limited
Euro House, Unit 1 & 2, Shadsworth Business Park,
Duttons Way, Blackburn, Lancashire, BB1 2QR
Website :www.eppropertiesuk.com

Accrington

Crown St,
BB5 0RW
Accrington

Proposed Floor Plan

Drawing No:	R
Scale:	1:200@ A3
Issue Date:	26.03.2020
Drawn:	K
Checked:	MK

Revision Notes

Date	Rev	By	Description
--.--.---	-	---	-

0 2m 4m 6m
Scale 1:200

N

Notes
This drawing is the copyright of EP Properties No reproduction of this drawing is allowed without prior permission. All Drawings must be checked and verified prior to commencement of work on site. All dimensions are in millimeters, unless otherwise stated. Anyone using this drawing (e.g. Contractor, Client, Supplier) is to check all dimensions on site prior to carrying out work or ordering of materials.